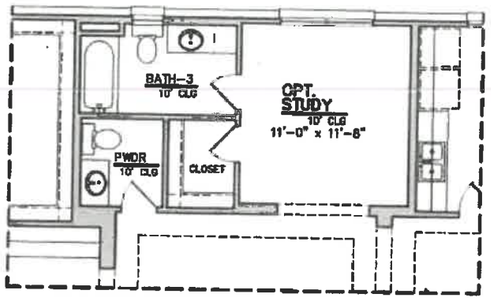

OPT. STUDY
SCALE: 1/8" = 1'-0"

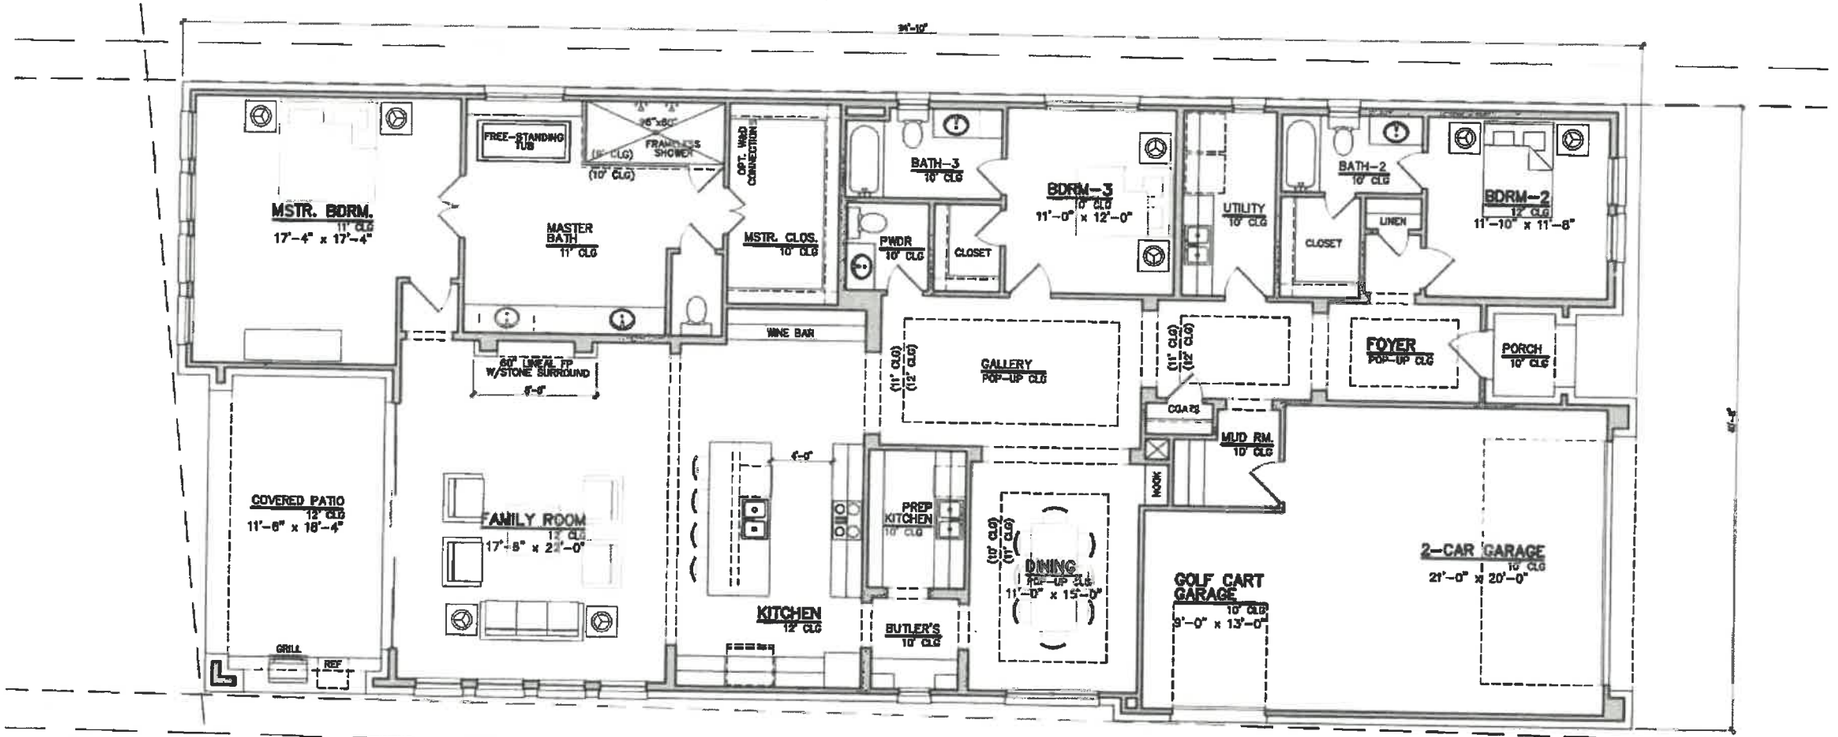

PRELIMINARY FLOOR PLAN
SCALE: 1/8" = 1'-0"

302 Azalea Court

47% LOT COVERAGE

SQUARE FOOTAGES	
First Floor	2843
Second Floor	0
Total Living Area	2843
Garage	580
Porch	33
Patio	238
Total Under Roof	3694

plans and specifications subject to change without notice

COPYRIGHT, MIDTOWN ARCHITECTS, LLC - 2020
DRAWINGS, MODELS AND SPECIFICATIONS ARE INSTRUMENTS OF SERVICE AND SHALL REMAIN THE PROPERTY OF MIDTOWN ARCHITECTS, LLC. THEY ARE NOT TO BE USED IN WHOLE OR IN PART FOR ANY OTHER PROJECT WITHOUT THE WRITTEN AUTHORIZATION OF MIDTOWN ARCHITECTS, LLC. VISUAL CONTACT WITH THESE DRAWINGS AND SPECIFICATIONS SHALL CONSTITUTE PRIMA FACIE EVIDENCE OF THE ACCEPTANCE OF THESE RESTRICTIONS.

MIDTOWN

ISSUE LOG	
DATE	DESCRIPTION

SCALE
1/8" = 1'-0"

DATE
11/15/2021

SHEET
A1.01

PRELIMINARY FLOOR PLAN